U.S.S. Trenton with Sec'y Navy & Pres. of Haiti
reviewing U.S. Fleet at Gonaives, Haiti.

SCOUT CRUISERS 9 TO 13 INCL.

GENERAL NOTES

#1 - AIRPORT CURTAINS, FOR STATEROOMS AND OFFICERS MESS ROOM.
#2 - AIRPORT SCOOPS, ONE (1) FOR EACH ROOM AFT OF FR. No 14.
#3 - EACH STATEROOM TO HAVE:- 1 SET METAL TOILET FIXTURES, CONSISTING OF BOWL, & SLOP JAR. 1 BRUSH, CUP AND HOLDER, 1 SOAP DISH & HOLDER, 1 COMB AND BRUSH HOLDER, 1 TUMBLER, AND HOLDER, 1 SET RINGS, AND CATCHES, FOR LAVATORY BOARD. EXCEPT AS NOTED.
#4 - WARRANT OFFICERS MESS ROOM TO HAVE TRANSOMS. WITH CUSHIONS, PILLOWS AND BACKS, MADE OF LEATHER AND KOPAK.
#5 - PANTRY TO HAVE:- 1 CARAFE AND HOLDER, CUPHOOKS, 1 SET CHINA WARE, 1 SET GLASS WARE, AND 1 SET PLATED WARE.
#6 - DRESSING ROOM TO HAVE:- 1 TUMBLER AND HOLDER, 2 SETS BASIN RINGS.
#7 - SICK BAY TO HAVE:- 6 HOLDER FOR CLINICAL CHART, 6 - SPIT CUP HOLDERS AND 6 - TUMBLER, AND HOLDER.

ABREVIATIONS

N.S.T.	NON-SLIPPING TREAD.
V.M.L.	VERTICAL METAL LADDER.
M.S.J.D.	METAL SLIDING JOINER DOOR.
M.J.F.B.	METAL JOINER FIXED BLINDS.
W.M.	WIRE MESH.
S.M.L.	SLOPING METAL LADDER.
T.P.H.	TOILET PAPER HANGER.
M.J.S.P.	METAL JOINER SOLID PANEL DOOR.
R.S.	RAIL STANCHIONS.
C.H.	CLOTHES HOOK.
S.D.	SOAP DISH.
F.&A.	FORE AND AFTER.

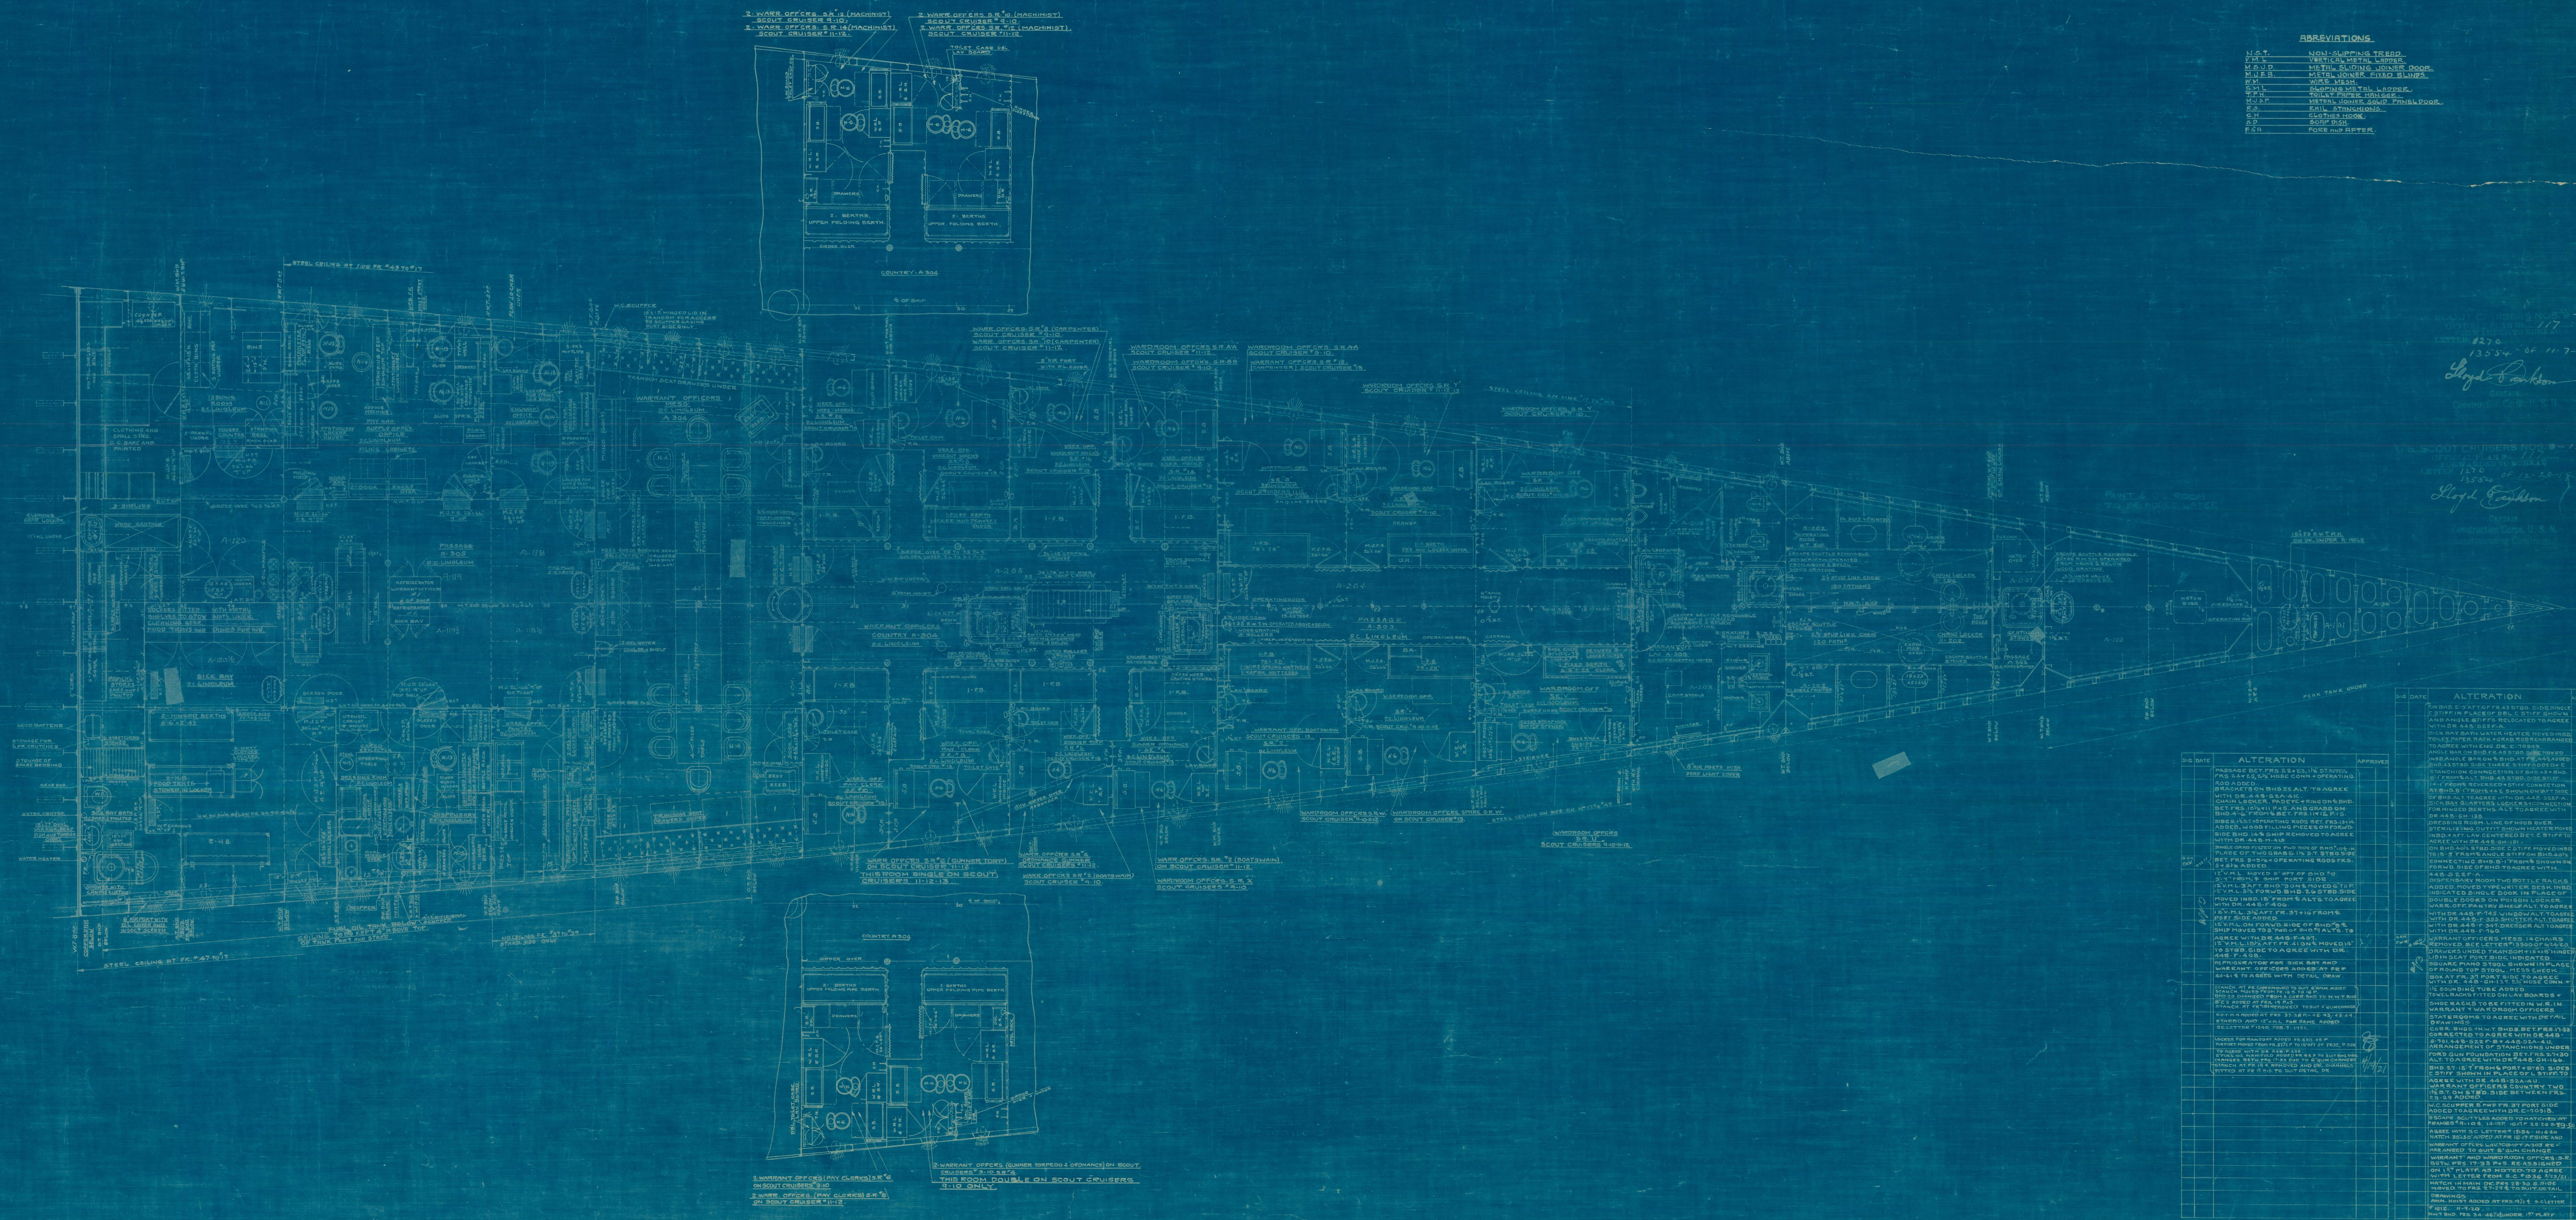

ALTERATION

ALTERATION

11/3/19 Re-sub to B of C&R.		
10/27/19 #1270 app'd with mod.		
9/28/19 Re-sub to B of C&R.		
Ret app with Mod. S.C. Let 1270 of 9/16/19	HULL No 501-503	1-7-20
8-25-19 Sub to B C&R for →	HULL No 449	1-7-20
	HULL No 448	1-7-20
ACTION	CONTRACT	ISSUE DATE

THE WM. CRAMP & SONS S. & E. B. CO.
PHILADELPHIA. PA.
DRAUGHTING OFFICE. CONSTR. DEP'T.

1ST PLATFORM DECK FORW'D.
ARRANGEMENT PLAN

SCALE 1/4" = 1 FT. DATE JULY 15-19

DELIN.	TRAC.	CHECK	CH.D.	CR.	A.N.R.	N.R.
W. J. BAILEY	W.J.B.					

DR. No. 448-GH-107 1-7-20

THIS B/P FOR HULL

DEC 1 1919 JAN 5 1920

SCOUT CRUISERS 9 TO 13 INCL.

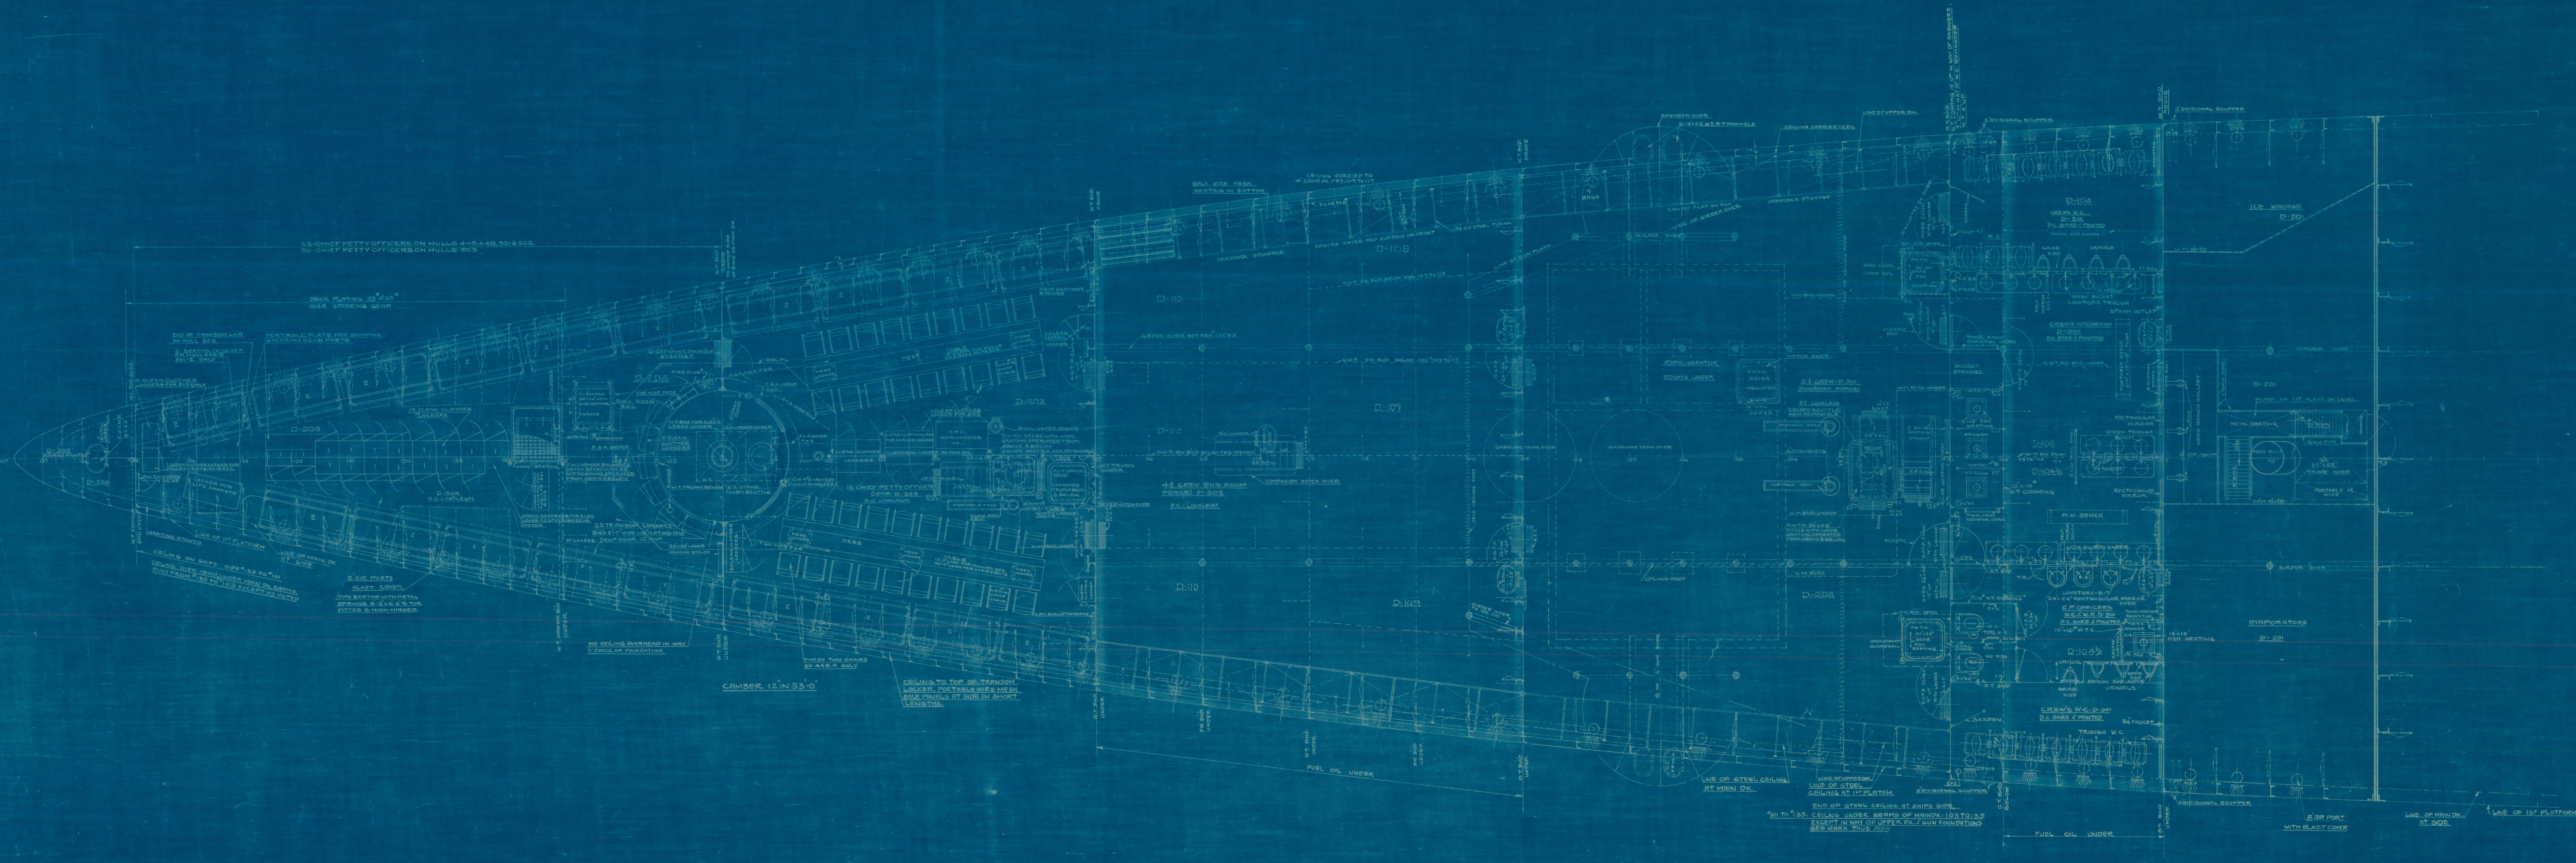

ABREVIATIONS

R.W.T.H.	RAISED WATER TIGHT HATCH
R.W.T.M.H.	RAISED WATER TIGHT MANHOLE
W.T.	WATER TIGHT
N.W.T.	NON-WATER TIGHT
F.W.T.H.	FLUSH WATER TIGHT HATCH
V.M.L.	VERTICAL METAL LADDER
C.H.	CLOTHES HOOK
R.S.	RAIL STANCHION
N.S.T.	NON-SLIPPING TREAD
H.A.T.D.	HINGED AIR TIGHT DOOR
M.J.F.B.	METAL JOINER DOOR WITH FIXED BLINDS
T.P.H.	TOILET PAPER HANGER
F.D.	FLOOR DRAIN
W.T.C.	WATER TIGHT COAMING
S.M.L.	SLOPING METAL LADDER
M.G.	METAL GRATING.
O.T.B.P.M.H.	OILTIGHT BOLTED PLATE MANHOLE

APPROVED

PRINTS

ACTION	CONTRACT	ISSUED DATE
10/9/19 1270 appd by B.C.R.		
9/19/19 Resub to B. of C&R		
9-15-19 1270 appd by BCR	HULL NO. 449	L 10.18.19
8.25.19 Subm to B.C.R for →	HULL No 448	L 10.18.19

THE WM. CRAMP & SONS S. & E. B. CO.,
PHILADELPHIA, PA.
DRAUGHTING OFFICE, CONSTR. DEPT.

1ST PLATFORM DECK AFT
ARRANGEMENT

SCALE 1/4" = 1 FOOT DATE JULY 24 1919

DELIN.	TRAC.	CHECK	CH.D.	CONST.	A.N.A.	N.A.
W.J.B.	W.J.B.					

DR. No. 448-GH-108 10-18-19

THIS B/P FOR HULL

SCOUT CRUISERS 9 TO 13 INCL.

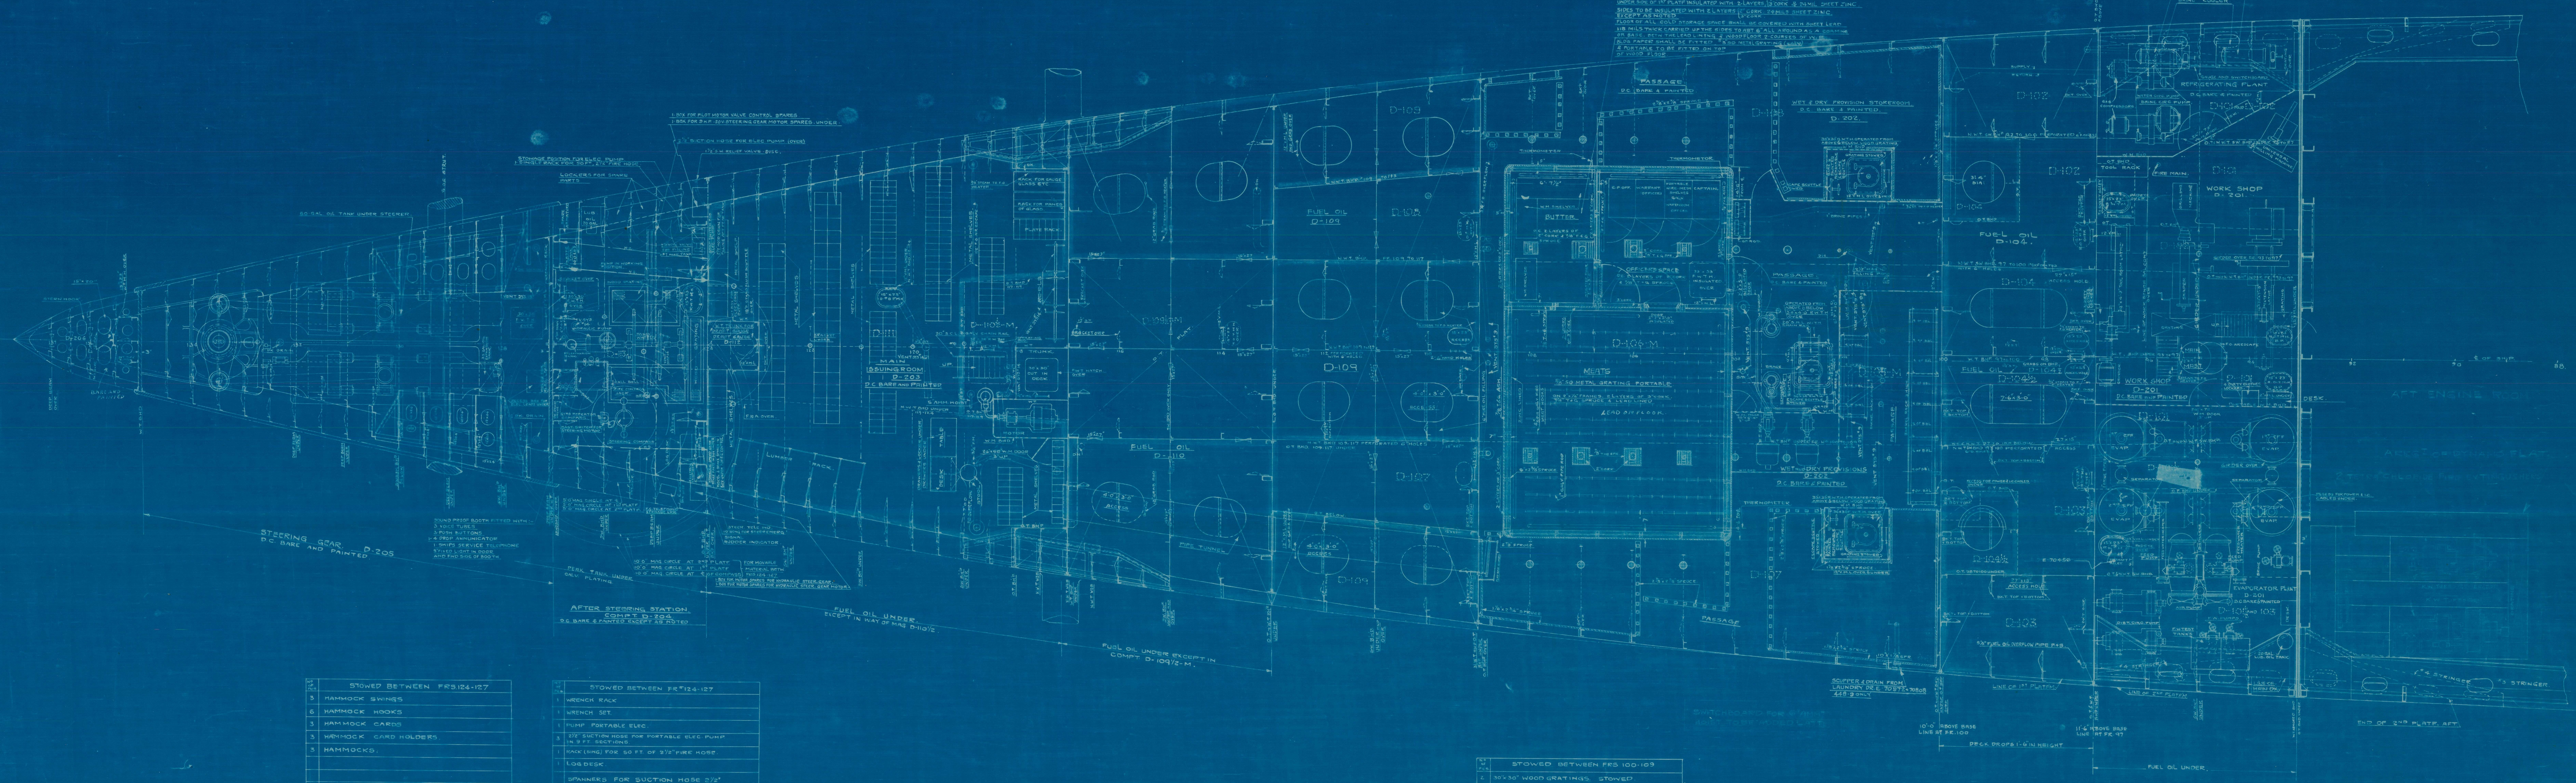

Nº OF PCS.	STOWED BETWEEN FRS. 124-127
3	HAMMOCK SWINGS
6	HAMMOCK HOOKS
3	HAMMOCK CARDS
3	HAMMOCK CARD HOLDERS.
3	HAMMOCKS.

Nº OF PCS.	STOWED BETWEEN FR# 124-127
1	WRENCH RACK
1	WRENCH SET.
1	PUMP PORTABLE ELEC.
3	2½" SUCTION HOSE FOR PORTABLE ELEC. PUMP IN 9 FT. SECTIONS.
1	RACK (SING) FOR 50 FT. OF 2½" FIRE HOSE.
1	LOG DESK.
	SPANNERS FOR SUCTION HOSE 2½"
1	PORTABLE ELECTRIC PUMP STOWAGE FOR.
1	TYPE B1. FIRE CONTROL TELE. LOCKER ELEC. DEPT

Nº OF PCS.	STOWED BETWEEN FRS 100-109
2	30"x30" WOOD GRATINGS. STOWED.
2	ESCAPE SCUTTLES FOR 30"x30" HATCH STOWED
1	ESCAPE SCUTTLES FOR 30"x36" HATCH STOWED

Nº OF PCS.	STOWED BETWEEN FRS. 93-97.
3	LOG DESK.
7	DIRTY CLOTHES LOCKERS.

Nº OF PCS.	STOWED BETWEEN FRS 88-93. DYNAMO FLAT
1	LOG DESK
1	BULLETIN BOARD "ENGINE ROOM. 19"x29" CLEAR GLASS.
2	1 QT. CARBON TETRA CHLORIDE FIRE EXTING.
1	75 GALLON OIL TANK

GENERAL STOWAGE

Nº OF PCS.	NAME	LOCATION	REMARKS	DETAIL DR. NUMBER	FURN. BY.
	LOG DESK.	93 S. 94-95 P. 124-125 S		448-W-509	CR.
1	ENGINE BULLETIN BOARD		19"x29" STOWAGE FOR CLEAR GLASS.	ENG. DEPT.	GOV.
2	1 QT. CARBON TETRA-CHLORIDE FIRE EXTING.		STOWAGE FOR		CR.
1	SINGLE HOSE RACKS FOR 2½" FIRE-HOSE	AFT SIDE OF BHD 124 P.		448-F-830	CR.
3	2½" FIRE HOSE	STOWED IN RACKS	SOFT LENGTHS.	——	GOV 448-9 CR 501-3.
1	WRENCH SET.		FOR STEERING STATION	448-F-7084	CR.
1	WRENCH SET RACK		FOR STEERING STATION	448-F-7084	CR
3	HAMMOCK SWINGS	124-127 P+S		448-F-7057	CR.
6	HAMMOCK HOOKS	124-127 P+S.		448-F-7081	CR
3	HAMMOCK CARDS	124-127 P+S		448-F-7081	CR
3	HAMMOCK CARDHOLDER	124-127 P+S.		448-F-7081	CR.
3	HAMMOCKS.	124-127 P+S.		——	GOV.
3	HAMMOCK STOWAGE	STOWED ON 1ST PLATF. AFT.		448-F-753.	CR.
2.	WOOD GRATING 30"x30"	102-103 P+S.	STOWED ON OUTBD. SIDE OF WIREMESH ENCL.	448-F-7124	CR.
	SPANNERS FOR 2½" SUCTION HOSE				CR.
3	SUCTION HOSE 2½" FOR PORT. ELECTRIC PUMP	125-P.		448-S-611	GOV.
3	SUCTION HOSE 2½" FOR PORT. ELECTRIC PUMP	125-P.	STOWAGE FOR ONLY.	448-S-611	CR.
1	PORTABLE ELECT. PUMP.	124-125 P.	STOWAGE FOR.	448-F-7184	CR.
2	ESCAPE SCUTTLE FOR 30"x30" HATCH	102-103. P+S	STOWAGE FOR.	448-F-7133.	CR.
1	ESCAPE SCUTTLE FOR 30"x36" HATCH	102-S.	STOWAGE FOR	448-F-7133	CR.
1	75 GAL. OIL TANK	DYNAMO FLAT			CR.
1	TYPE B-1. F.C. TELE. LOCKER	124½-125 S.		ELEC. DEPT	CR.
7	DIRTY CLOTHES LOCKERS	94-S. 97 P.	15"x15"x15"	ENG. DEPT. E-70490.	CR.

REFERENCES

ALTERATIONS

DATE	DESCRIPTION	APPROVED
	COMPT. D-104. STBD. CHANGED TO D-104½ STBD. ACCESS HOLE ADDED AT FRS. 97-98 STBD	
	MANHOLE ADDED AT FR. 93-94 PORT. ℄ BHD BETW. 97-100 CHANGED FROM N.W.T. TO W.T.	
	STANCHIONS ADDED AT FRS. 125-S., 123½ P.+S. F. & A. ADDED AT FRS. 123-124 P+S. FOR STANCHIONS.	
	OUTLINE OF TWIN GUN MOUNT & BOX FOR ELEC. LEADS ADDED AT BHD. 124 ℄.	
	MANHOLE AT FR 123½-124 REMOVED & A 18" SCUTTLE ADDED AT FR 123-123½ ℄ IN PLACE OF SAME.	
	MAIN ISSUING ROOM CORRECTED TO AGREE WITH DET. DR'S 6" AMMN. HOIST ADDED AT FRS. 118-119-S.	
	WIRE MESH BHD. & DOOR FOR 6" AMM. HOIST MOTOR ADDED AT FRS. 117-118½ STBD.	4/7/21
4/6/21	R.W.T. HATCH. IN 1ST PLATF. FRS. 120-121 P. MOVED TO 118-119 S. TRUNK & CUT IN DK. ADDED AT FRS 117-118-S.	
WJB	O.T. FLAT ADDED BETW. FRS. 113-117 S.+P. THE ABOVE CHANGES MADE TO SUIT 6" GUN CHANGE	
	ESCAPE SCUTTLES ADDED TO HATCHES AT FR. 101-102 P.+S. 102-102½ ℄ TO SUIT DETAIL PLANS.	
	STANCH. MOVED FROM FR. 128 P. TO S. SIDE TO SUIT DET. DR. WORKSHOP & EVAP. ROOM CORRECTED TO SUIT DR. E-70057.	
	75 GAL. OIL TANK ADDED IN STOWAGE LIST FOR DYNAMO FLAT INSP. MACH. LETTER # 1034-229-3310, NOV. 20-1920.	
	STANCHION AT 118 ℄ REMOVED TO SUIT TRUNK STANCHION AT 119 ℄ REMOVED TO PORT SIDE TO SUIT DET. DR.	
	MANHOLE OVER MOVED FROM 114-115 P. TO 113-114 P. TO SUIT DET. DR. 60 GAL. OIL TANK ADDED UNDER STEERER FRS 129-131, PORT SIDE TO AGREE WITH DR. E 70774	4/8/21
	ICE CREAM FREEZER & HARDENING CABINET REMOVED TO AGREE WITH S.C. LETTER # 13300. NOV. 2-1921. CH. Nº A-7-1. 6" FUEL OIL PIPES ADDED BETW. FRS. 109-117 P+S.	
2-20-22 WJB	PIPE TUNNEL BETW. FR. # 109-117, STBD. SIDE, RECESS UNDER 2ND PLATF. FRS 126½-127½ S. & FRS 93-94-S, 99-100 S. ADDED TO AGREE WITH DET. DRAW. & S.C. LETTER 1326-1601. 11-2-1921. CH. Nº 3-4-1.	
	DOOR IN W.M. BHD. FRS. 94-6 P. MADE TO SWING OUTBD.+AFT. INSTEAD OF INBD & FWD. TO SUIT ENG. DEPT. 30 GAL. OIL TANK ADDED FRS. 128-128½ S. TO SUIT DET. DRAWINGS.	
	AFTER STEERING STATION CORRECTED TO AGREE WITH DETAIL PLANS. CREW'S & C.P.O. LAV. CORRECTED TO AGREE WITH DETAIL PLANS	2/20/22
	VENT SYS. 9 & 14 ADDED TO AGREE WITH DET. PLANS. SCUPPERS AND DRAINS FROM C.P.O. & CREW'S W.R. + W.C. REMOVED	
12-1922	DUE TO CHANGE # U-16-2. SCUPPERS FROM LAUNDRY ADDED FR 100-101 S.	
ARM. WJB	5½" F.O. OVERFLOW PIPES ADDED FR 96-98 P+S. 108-109 P+S, 117-119 P+S. TO AGREE WITH DET. PLANS.	12/21
S.C. 12/26/22	FIRE HOSE RACK FR 95-6 P. MOVED TO FR 96-97 ABOVE WORKSHOP BALCONY & MADE DOUBLE INSTEAD OF 2 SINGLE RACKS TO AGREE WITH E-70490. 7-DIRTY CLOTHES LKRS ADDED FR 94-7 S. TO SUIT ENG. DEPT.	12-26-22

DATE	H.D.O.	E.D.O.	L.D.O.	F.U.S.	H.E.S.	C.S.	JR.S.	M.S.	B.F.S.	P.S.	SM.S.	B.S.	C.S.S.	S.I.S.	ER.S.	M.L.	SH.S.	W.M.	S.C.D.	G.S.R.	P.A.	RGR.	S.L.M.	N.S.Y.	INSP.	G.S.	B.F.
12-28-22	3	1	1	6	2		2							1		1		1								1	
2-21-22	3	1	1	6	2		2							1		1		1	1	1						1	
4-12-21	3	1	1	3	2		2							1		1		1	1	1						1	
12-13-20	3																			1							
11-3-20		1	1																								

PRINTS

ACTION	CONTRACT	ISSUE DATE
12-6-20 # 13375 approved	HULL Nº 501 TO 503	
11/1/20 sub. to B. of C&R.	HULL Nº 448-9	

THE WM. CRAMP & SONS S. & E. B. CO.
PHILADELPHIA, PA.
DRAUGHTING OFFICE, CONSTR. DEPT.

2ND PLATFORM DECK AFT
ARRANGEMENT AND BERTHING AND MESSING

SCALE ¼ - 1 FOOT   DATE 10-30-20

W.J.B.-G.M.	M.Z. G.M.	WJB				
DELIN.	TRAC.	CHECK	CH. D	CR.	A.N.A.	N.A.

DR. No. 448-GH-110

THIS B/P FOR HULL

SCOUT CRUISERS
APPROVED FOR ORDNANCE
NOV 13 1920

CK 89968

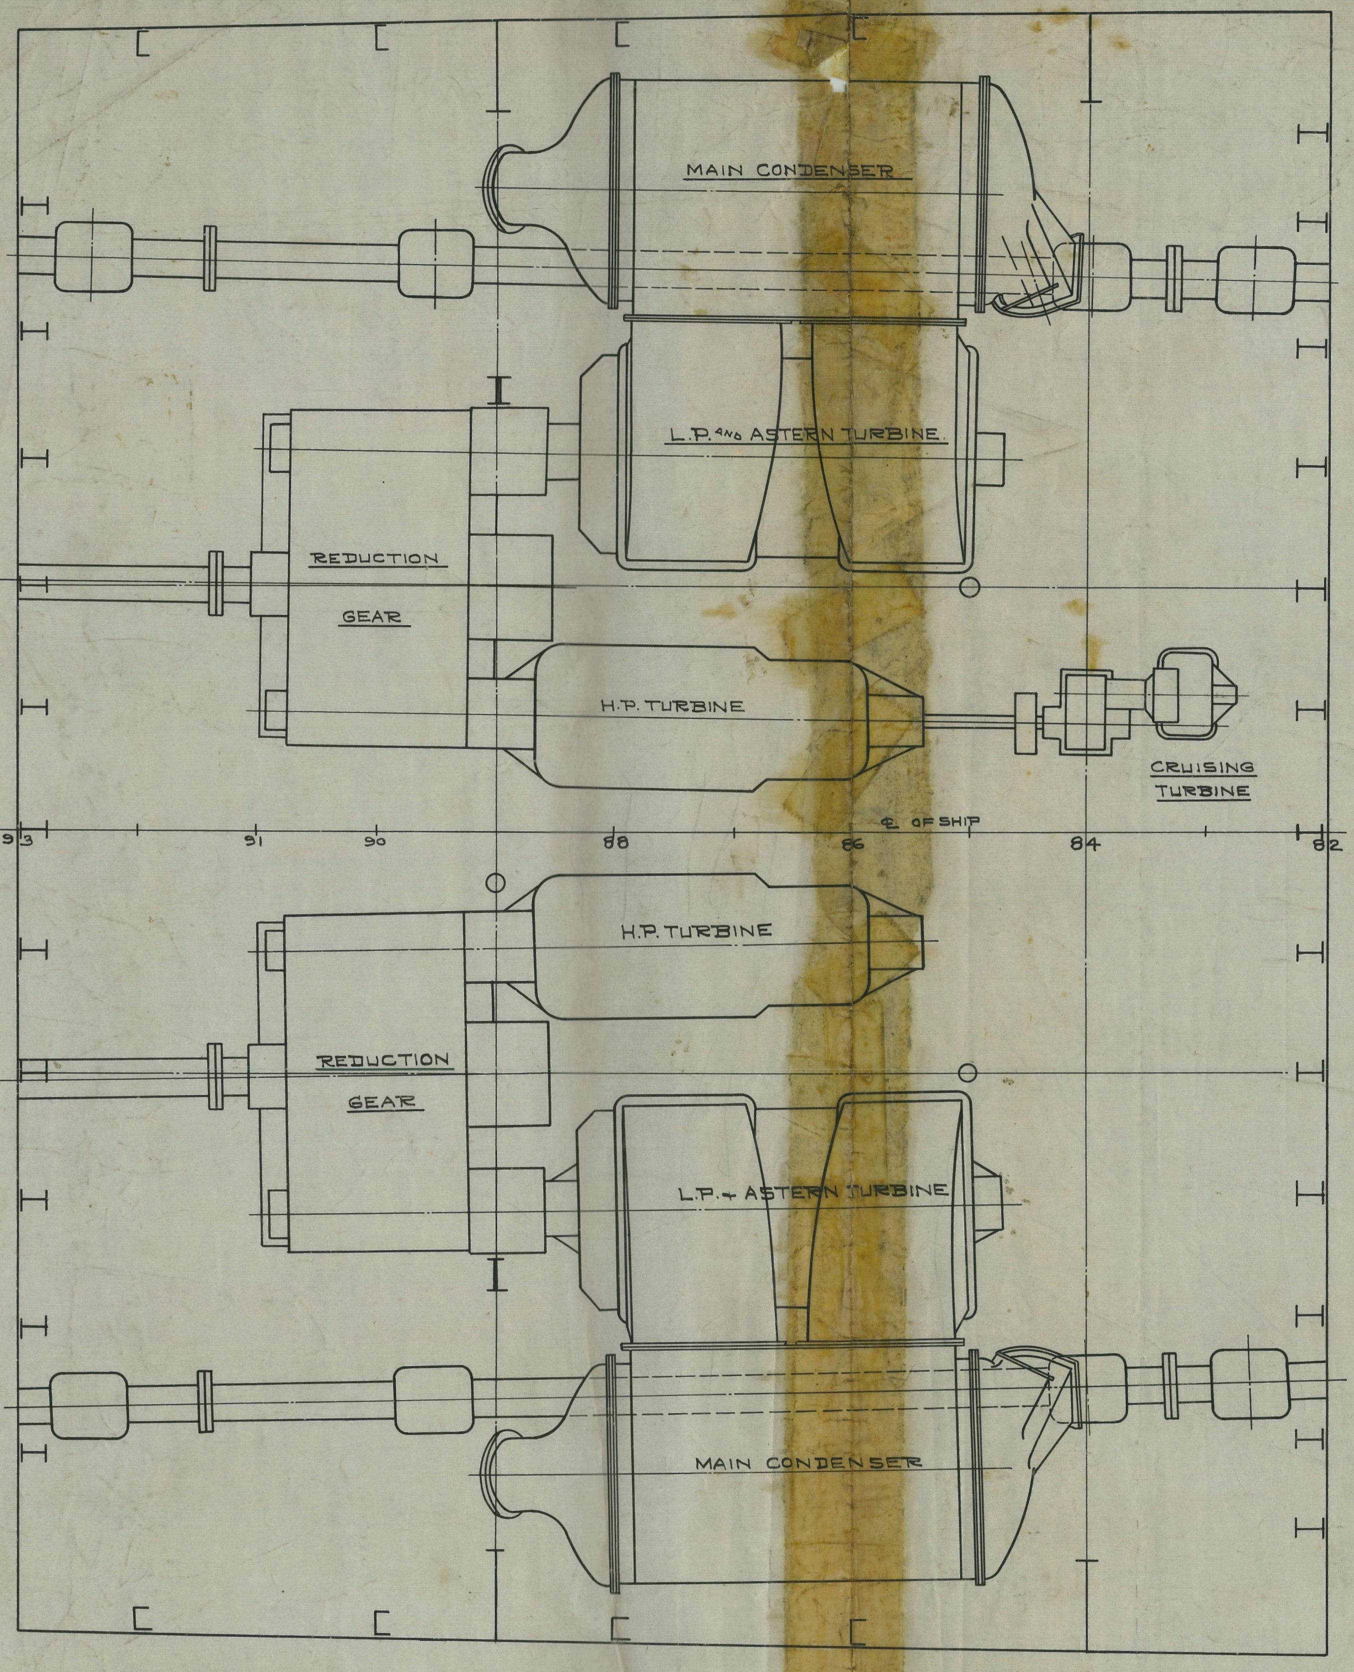

PLAN OF AFTER ENGINE ROOM

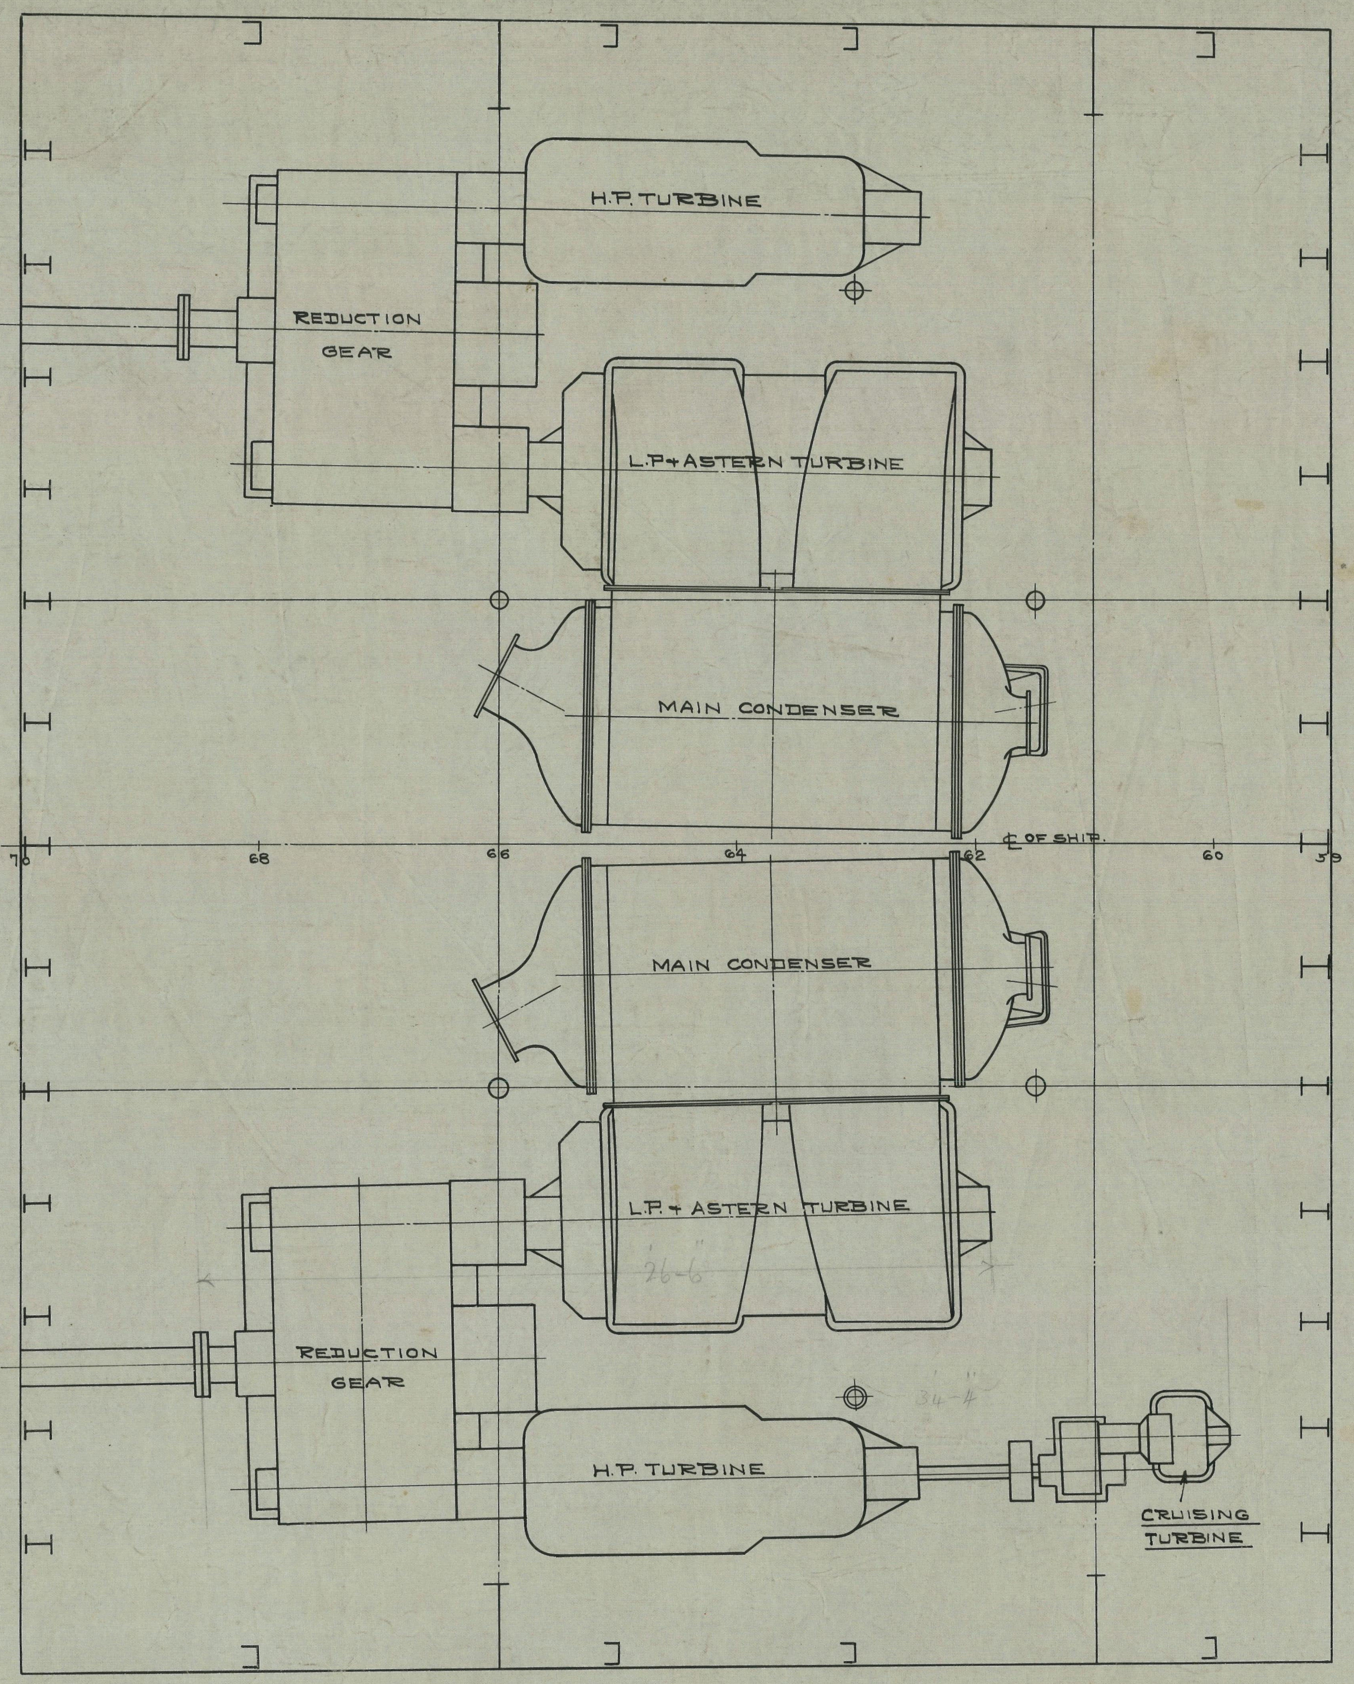

PLAN OF FOR'D ENGINE ROOM

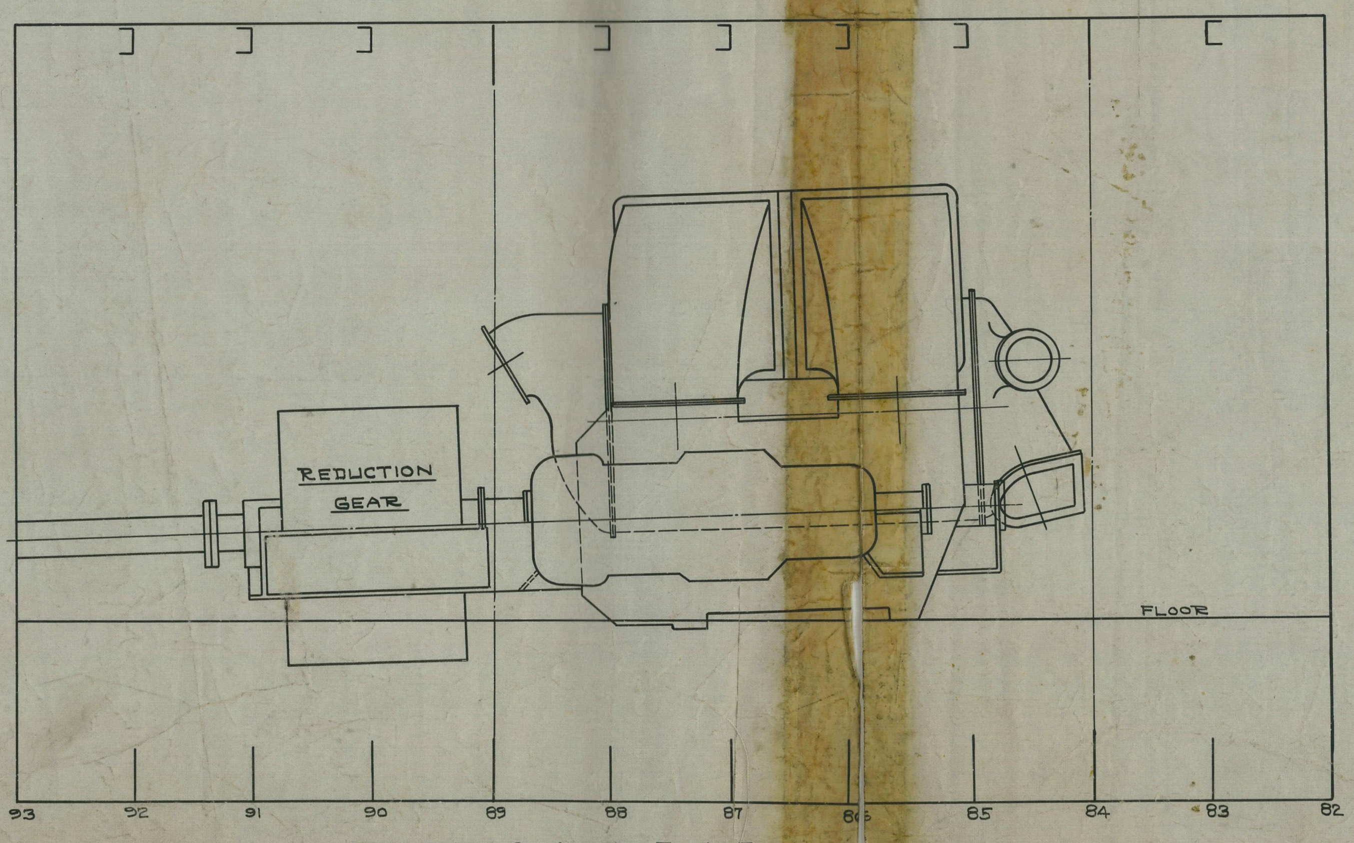

ELEVATION OF AFTER ENGINE ROOM

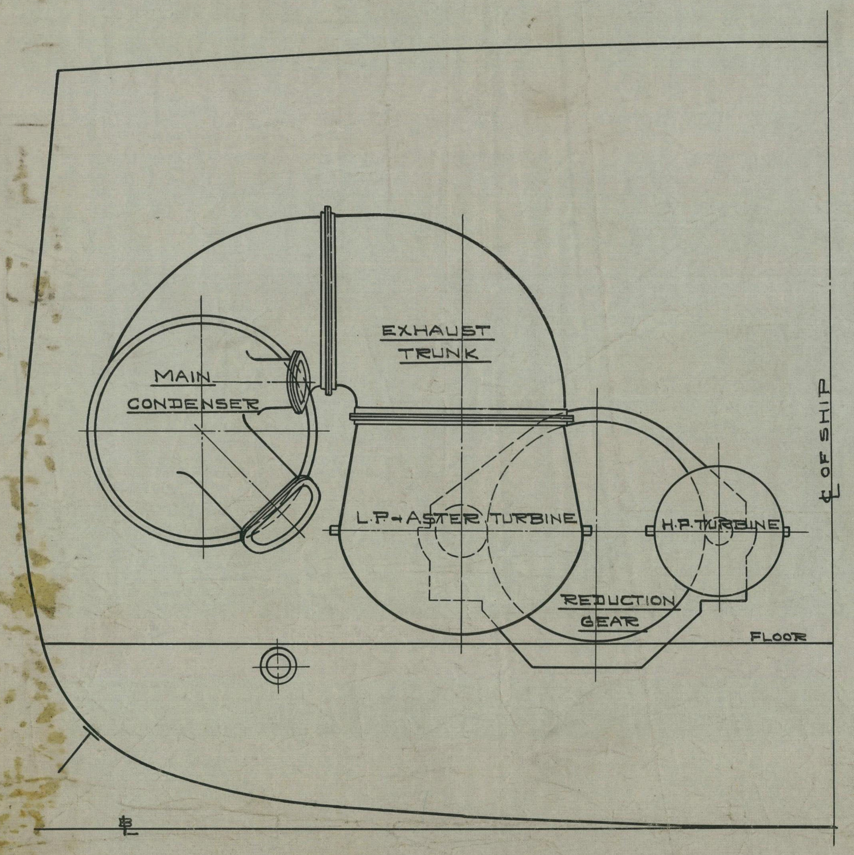

SECTION OF AFTER ENGINE ROOM
LOOKING AFT.

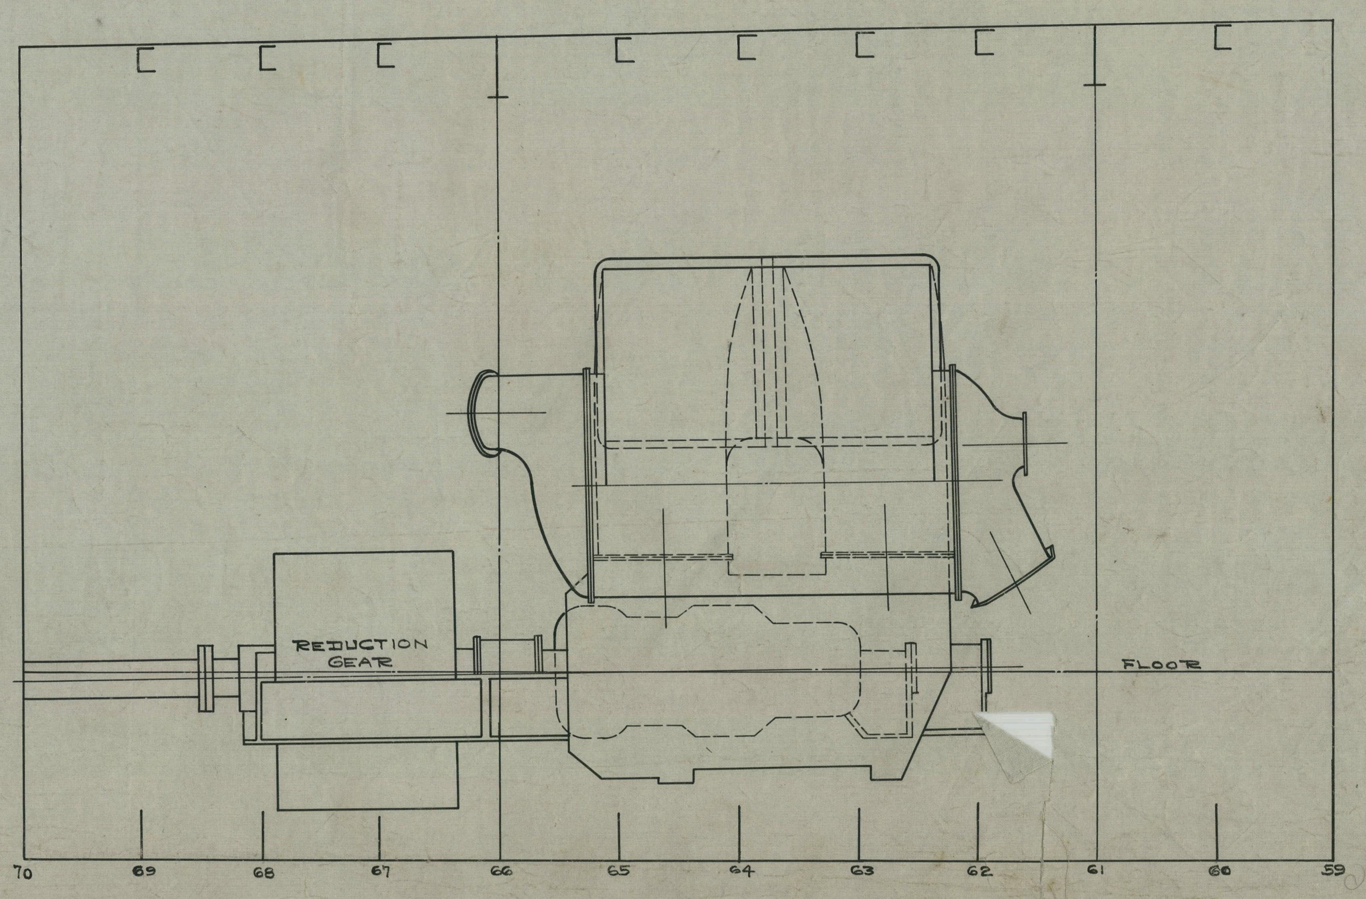

ELEVATION OF FOR'D ENGINE ROOM

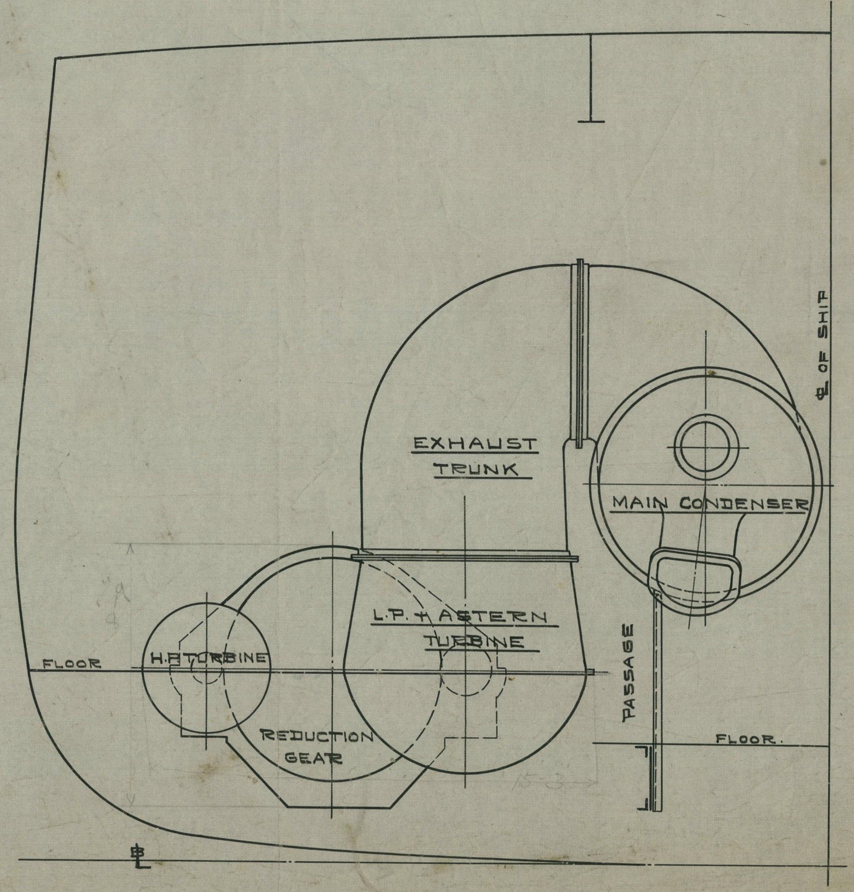

SECTION OF FOR'D ENGINE ROOM
LOOKING AFT.

OUTLINE ARRANGEMENT
OF MAIN PROPELLING UNITS

U.S. SCOUT CRUISERS "RICHMOND" (9)
"CONCORD" (10)
"TRENTON" (11)
"MARBLEHEAD" (12)
"MEMPHIS" (13)

THE WM. CRAMP & SONS
SHIP & ENGINE BUILDING COMPANY
PHILADELPHIA, PA.

SEPT. 18-1922 SCALE 1/4" = 1 FOOT

CL9/541-1

CORRECT:
C.W. Dennison [signature]
Commander U.S. Navy,
Acting Inspector of Machinery.

23-C-01

INDEX	GROUP	FILE NUMBER
23	C	01

SHEET No. 70218